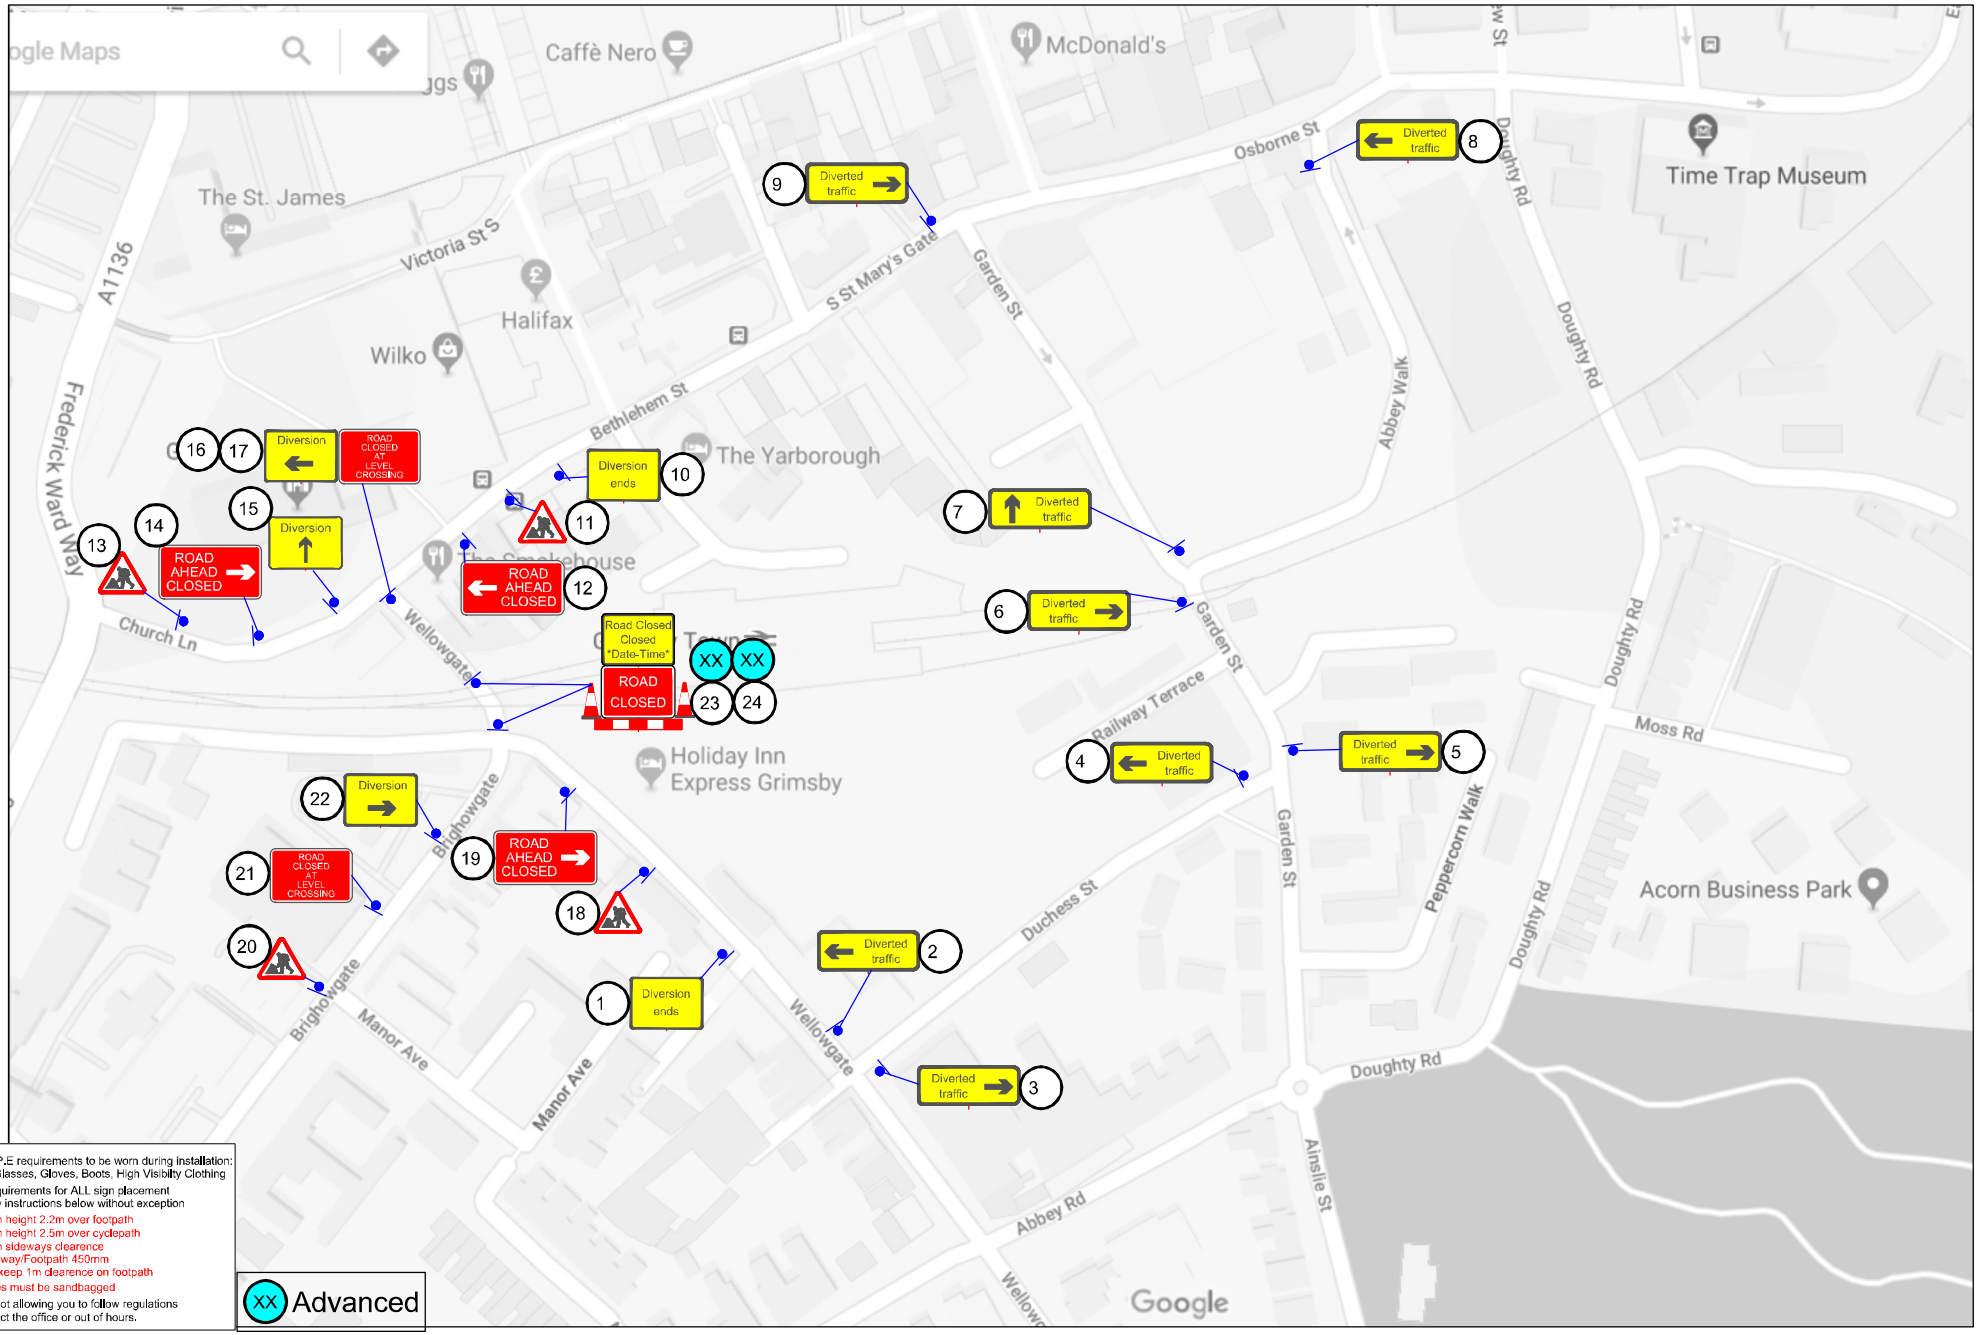

Minimum P.P.E requirements to be worn during installation:
Hard Hats, Glasses, Gloves, Boots, High Visibilty Clothing

Minimum requirements for ALL sign placement please follow instructions below without exception

- Minimum height 2.2m over footpath
- Minimum height 2.5m over cyclepath
- Minimum sideways clearence carriageway/Footpath 450mm
- Frames keep 1m clearence on footpath
- All frames must be sandbagged

Any issues not allowing you to follow regulations please contact the office or out of hours.

TITLE:	Plans Valid for Duration of Event	NOTES	DESIGNED BY		APPROVED BY			REF NUMBER:
Wellowgate Level Crossing	DATE SIGNS ERECTED		INITIALS	DATE	INITIALS	DATE	Traffic Management Services Ltd Aurillac Way, Retford, Notts, DN22 7PX Tel: 01777 705053, Fax: 01777 709878 www.traffic.org.uk, info@traffic.org.uk	NR0463
ADDRESS:	X		BC	19/01/18	MB	19/01/18		PLAN NO:
Wellowgate, Grimsby DN31 1LZ	DATE OF EVENT / TM		CAD BY		UPDATED BY			1 of 1
	X		INITIALS	DATE	INITIALS	DATE		
	26 SIGNS OUT FROM CAD OFFICE		BC	19/01/18				

© 2017 TMS (Retford) Ltd No unauthorised use or copying permitted