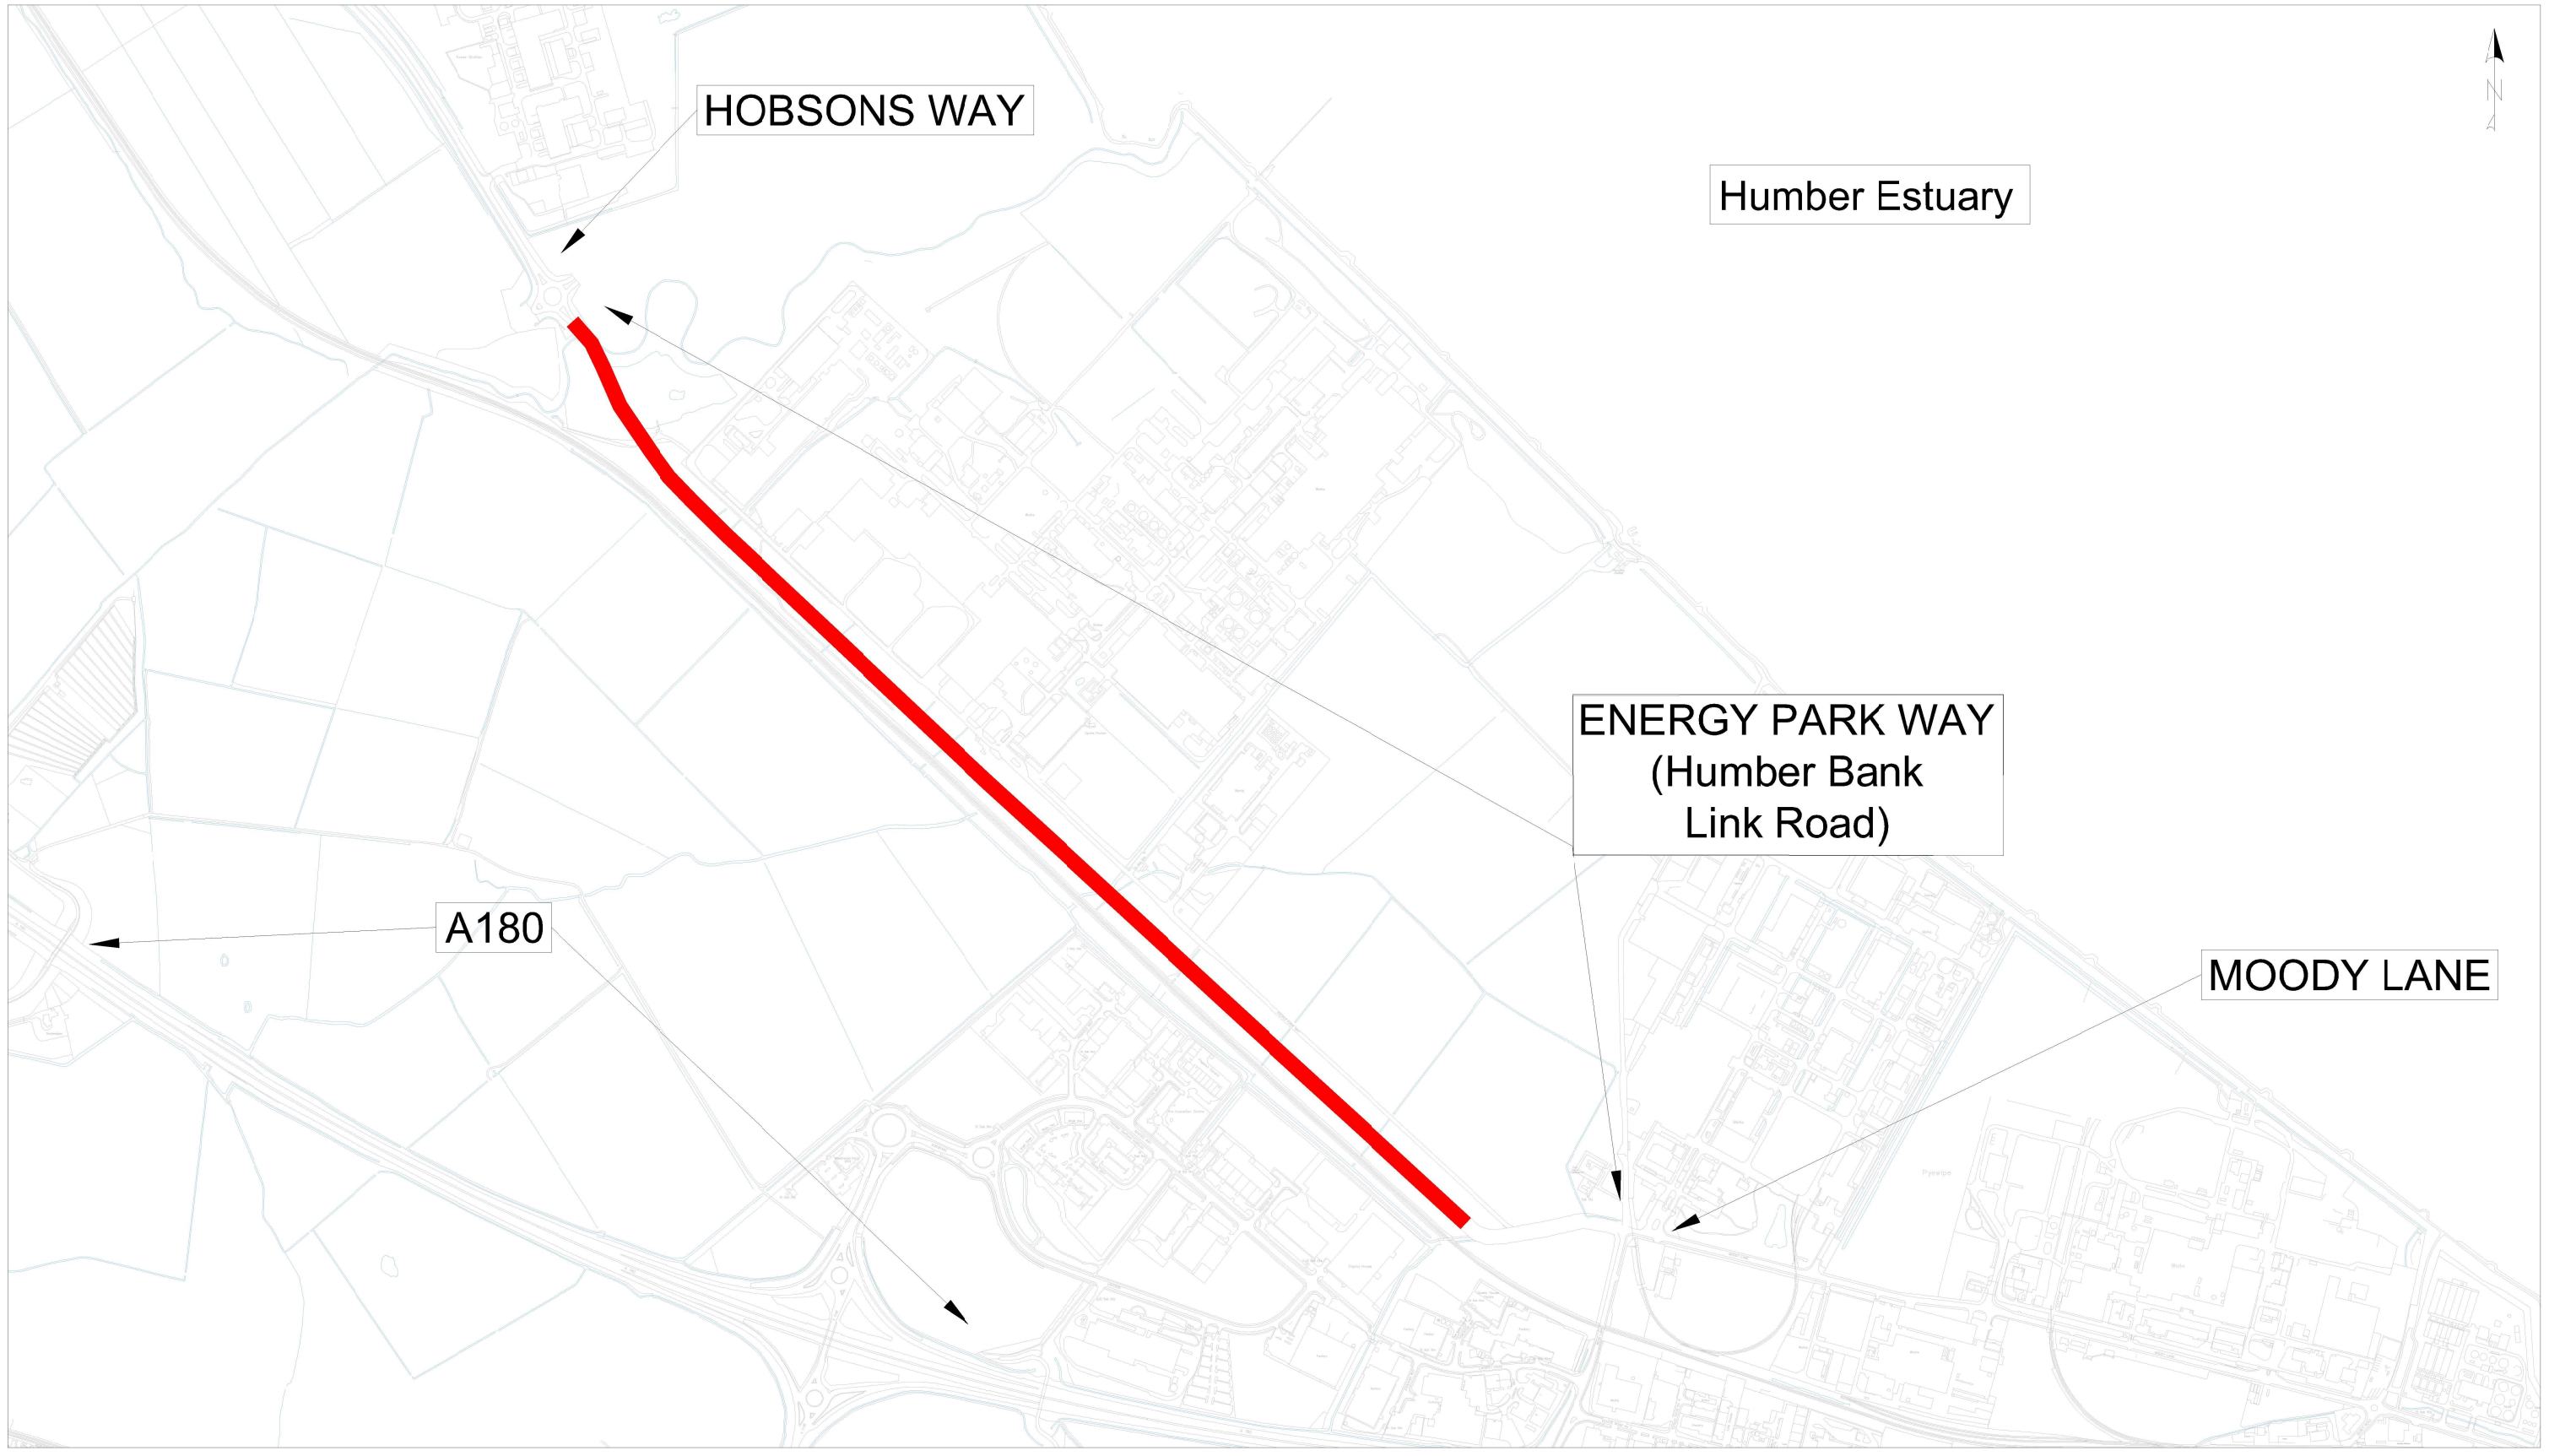

KEY:

40mph Speed Limit

Letter	Amendment	Drawn	Date

Mapping material in this plot has been reproduced from the Ordnance Survey Digital Data with the permission of the Controller of HMSO (c). Crown Copyright Reserved 1996, Licence No 100020759
Unauthorised reproduction infringes Crown Copyright and may lead to prosecution or civil proceedings.

ENGIE
NORTH EAST LINCOLNSHIRE COUNCIL
www.nelincs.gov.uk
Working in Partnership
New Oxford House, George Street, Grimsby,
North East Lincolnshire, DN31 1HB
Tel: 01472 313131

CLIENT
NORTH EAST LINCOLNSHIRE COUNCIL

PROJECT
SOUTH HUMBER
INDUSTRIAL INVESTMENT PROGRAMME

TITLE
TRAFFIC REGULATION ORDER (19-20A)
ENERGY PARK WAY (Humber Bank Link Road)
40MPH SPEED LIMIT

DRAWN	APPROVED	FILE NAME
RE	DLS	
FILE REF.	DATE	DRAWING No.
	11 Jun 20	TM19-20-1201
ORIGINAL SIZE	SCALE	
A3 (297 x 420)	NTS	

0 100 200 Scale Check (Millimetres), Do Not Scae from this drawing.