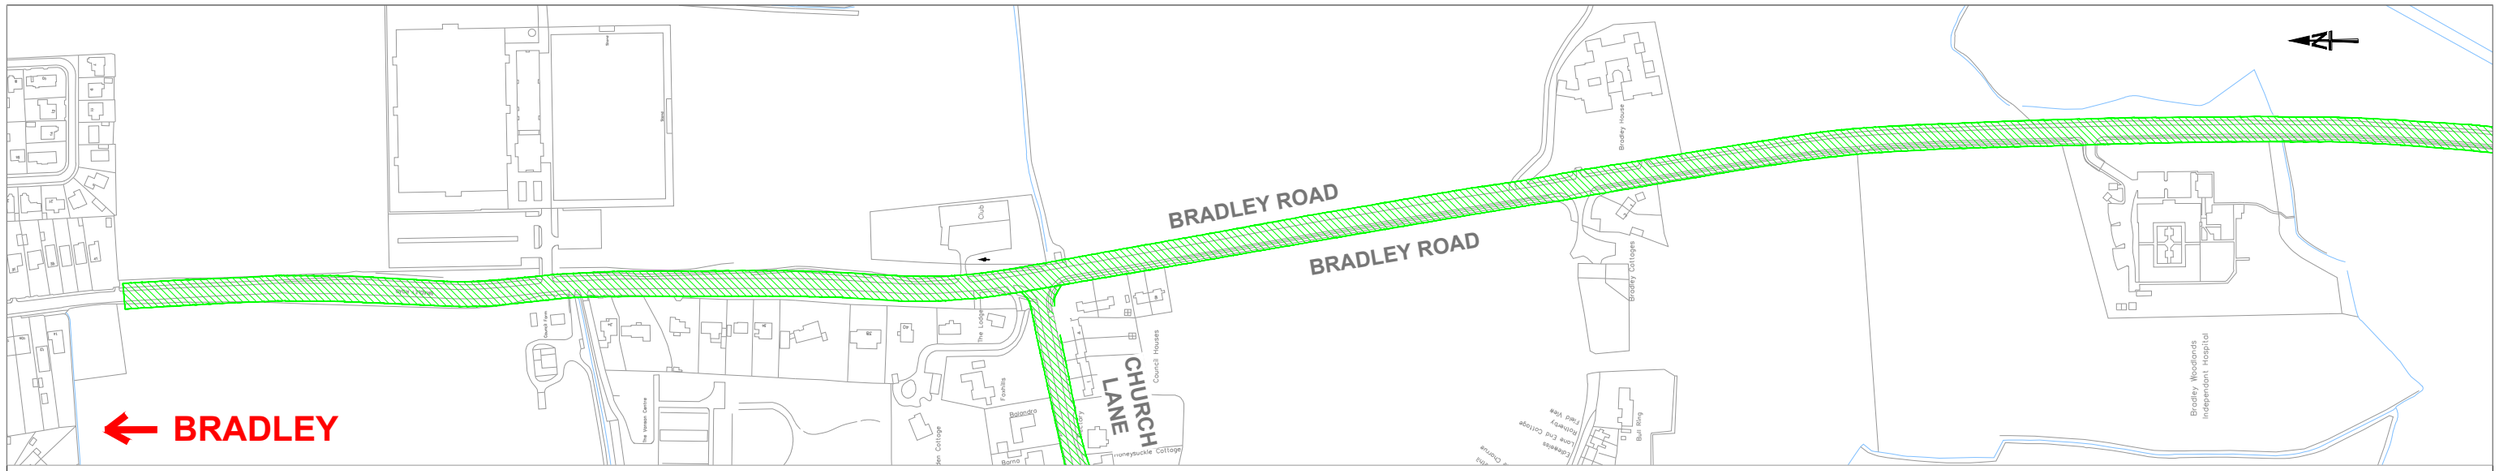

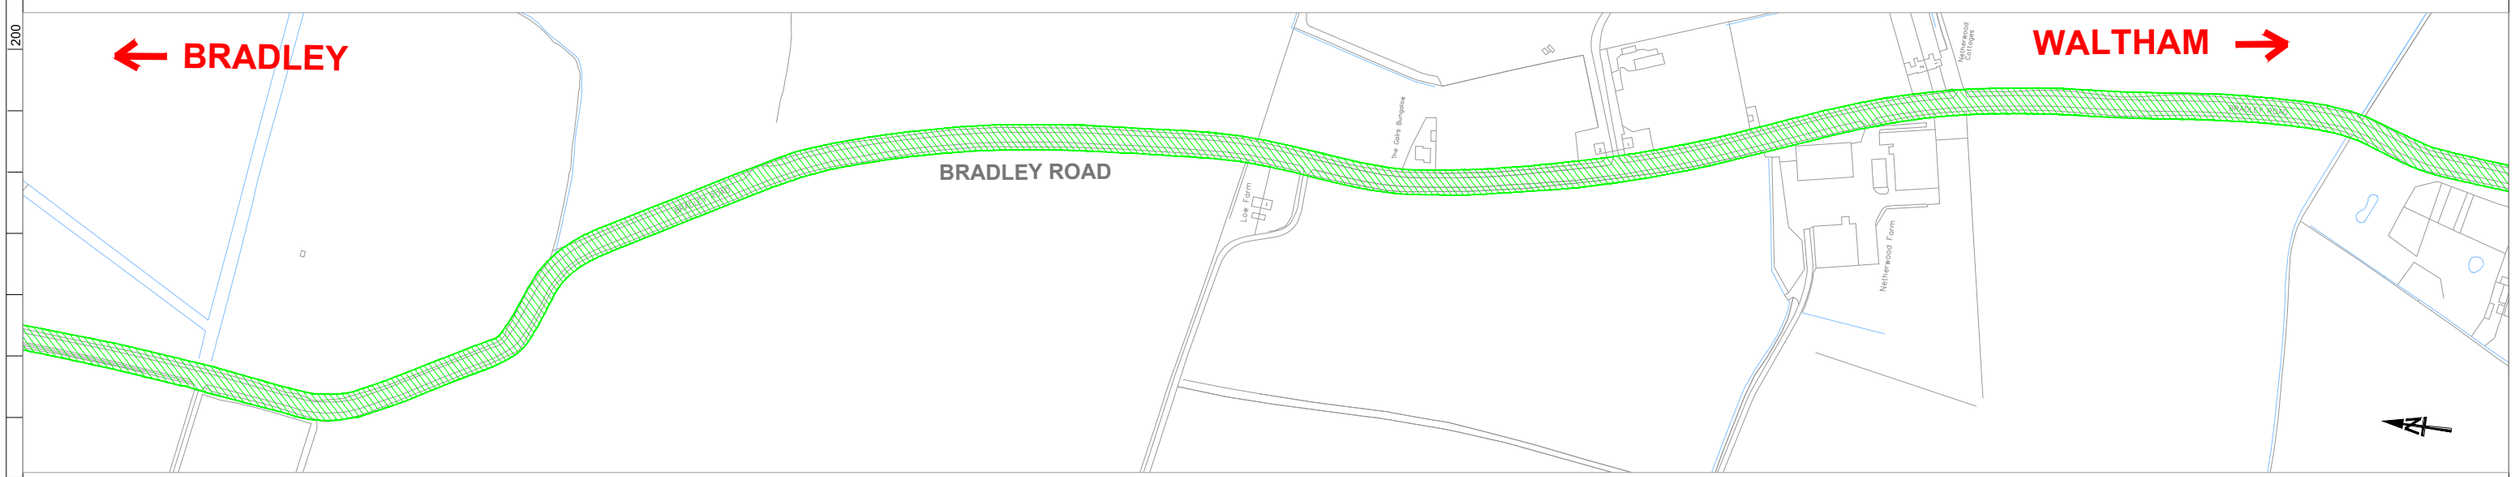

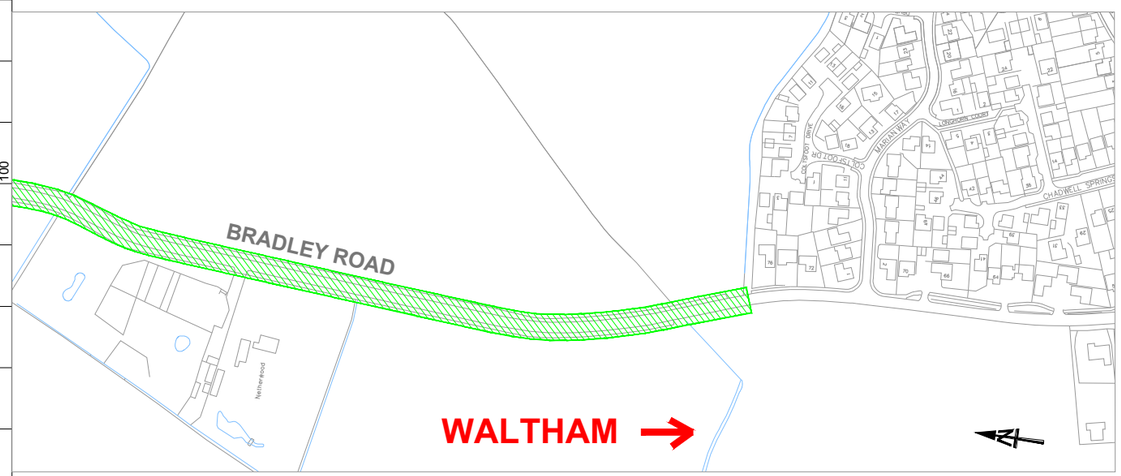

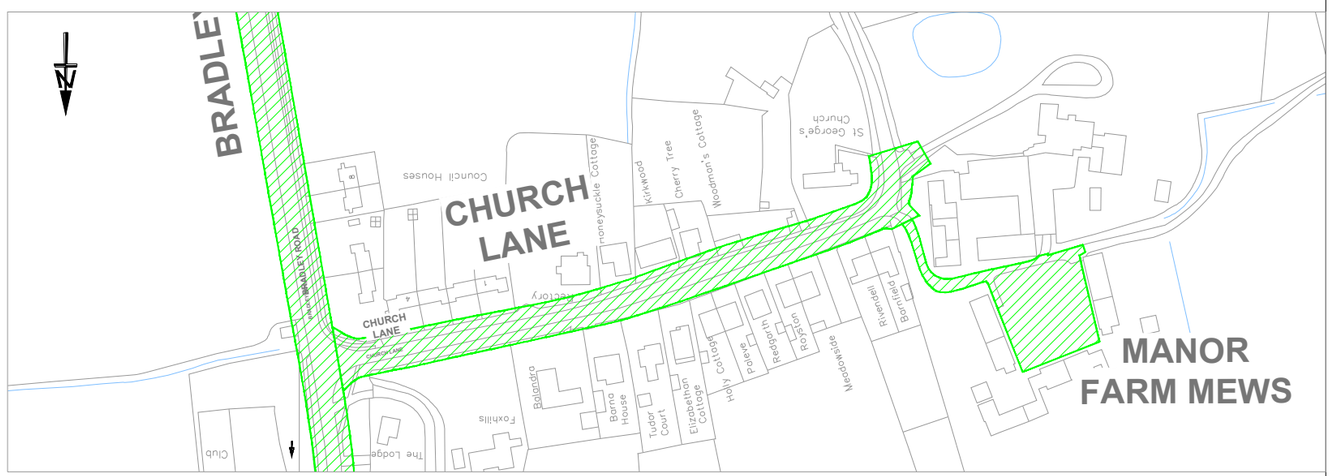

Key

Verge & Footway Parking Prohibition - No stopping on Verge or Footway at any time.

Letter	Amendment	Drawn	Date

Mapping material in this plot has been reproduced from the Ordnance Survey Digital Data with the permission of the Controller of HMSO (c). Crown Copyright Reserved 1996, Licence No 100020759
Unauthorised reproduction infringes Crown Copyright and may lead to prosecution or civil proceedings.

Working in Partnership
New Oxford House, George Street, Grimsby, North East Lincolnshire, DN31 1HB
Tel: 01472 313131

CLIENT
NORTH EAST LINCOLNSHIRE COUNCIL

PROJECT
Traffic Regulation Order 20-16-01
Bradley Road, Church Lane & Manor Farm Mews

TITLE
Verge & Footway Parking Prohibition:
No Stopping on Verge or Footway

DRAWN	APPROVED	FILE NAME
AB	NH	
FILE REF. 20-16	DATE 17/02/2021	DRAWING No. TR-20-16-01
ORIGINAL SIZE A3 (297 x 420)	SCALE NTS	

0 100 200 Scale Check (Millimetres), Do Not Scale from this drawing.