TR101-17-22-02

CORONATION_ROAD_CLEETHORPES

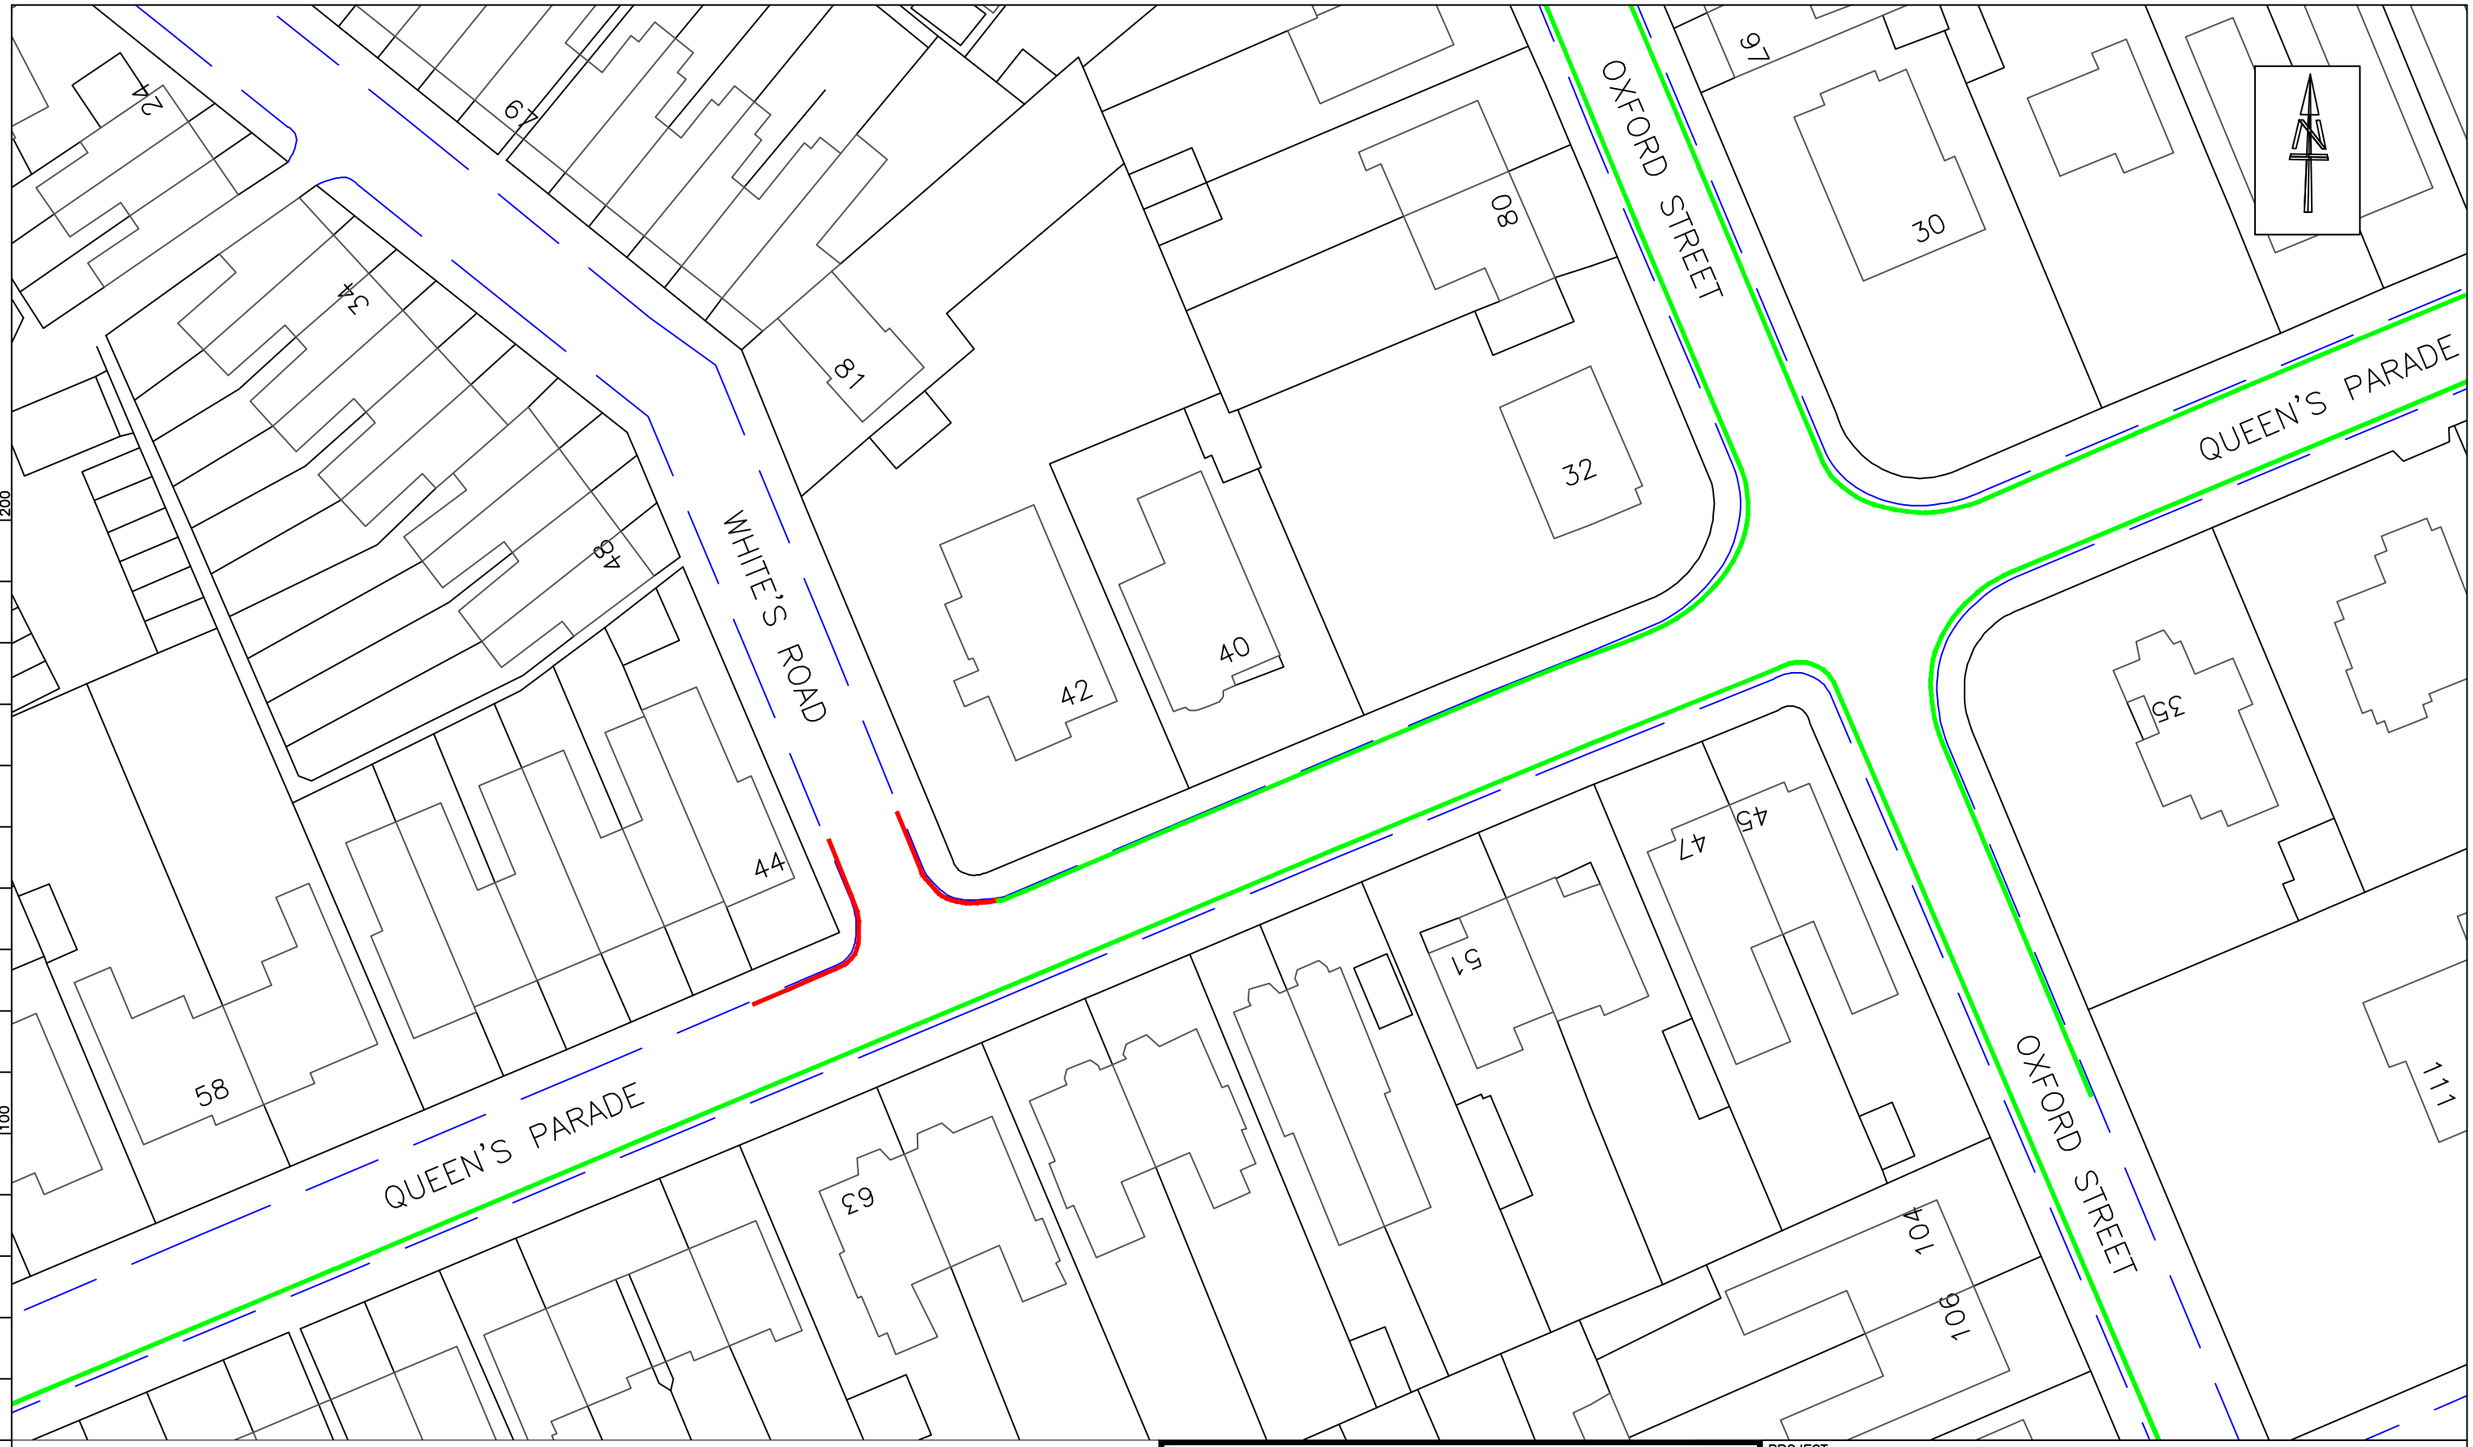

Key

Extents of 24 hour prohibition of waiting (double yellow lines) - to be introduced

Existing extents of 24 hour prohibition of waiting (double yellow lines) - to be retained

Letter	Amendment	Drawn	Date

Mapping material in this plot has been reproduced from the Ordnance Survey Digital Data with the permission of the Controller of HMSO (c). Crown Copyright Reserved 1996, Licence No 100020759
Unauthorised reproduction infringes Crown Copyright and may lead to prosecution or civil proceedings.

ENGIE
NORTH EAST LINCOLNSHIRE COUNCIL
www.nelincs.gov.uk
Working in Partnership
Origin Two, Origin Way, Europarc, Grimsby, North East Lincolnshire, DN37 9TZ
Tel: 01472 313131

CLIENT
NORTH EAST LINCOLNSHIRE COUNCIL

PROJECT
Queens Parade junction with Whites Road (Cleethorpes)

TITLE
Traffic Regulation Orders: Prohibition of Waiting

DRAWN	APPROVED	FILE NAME
AB	NH	-
FILE REF. 17-22	DATE 31.10.2017	DRAWING No. TR-17-22-02
ORIGINAL SIZE A3 (297 x 420)	SCALE NTS	

0 100 200 Scale Check (Millimetres), Do Not Scale from this drawing.