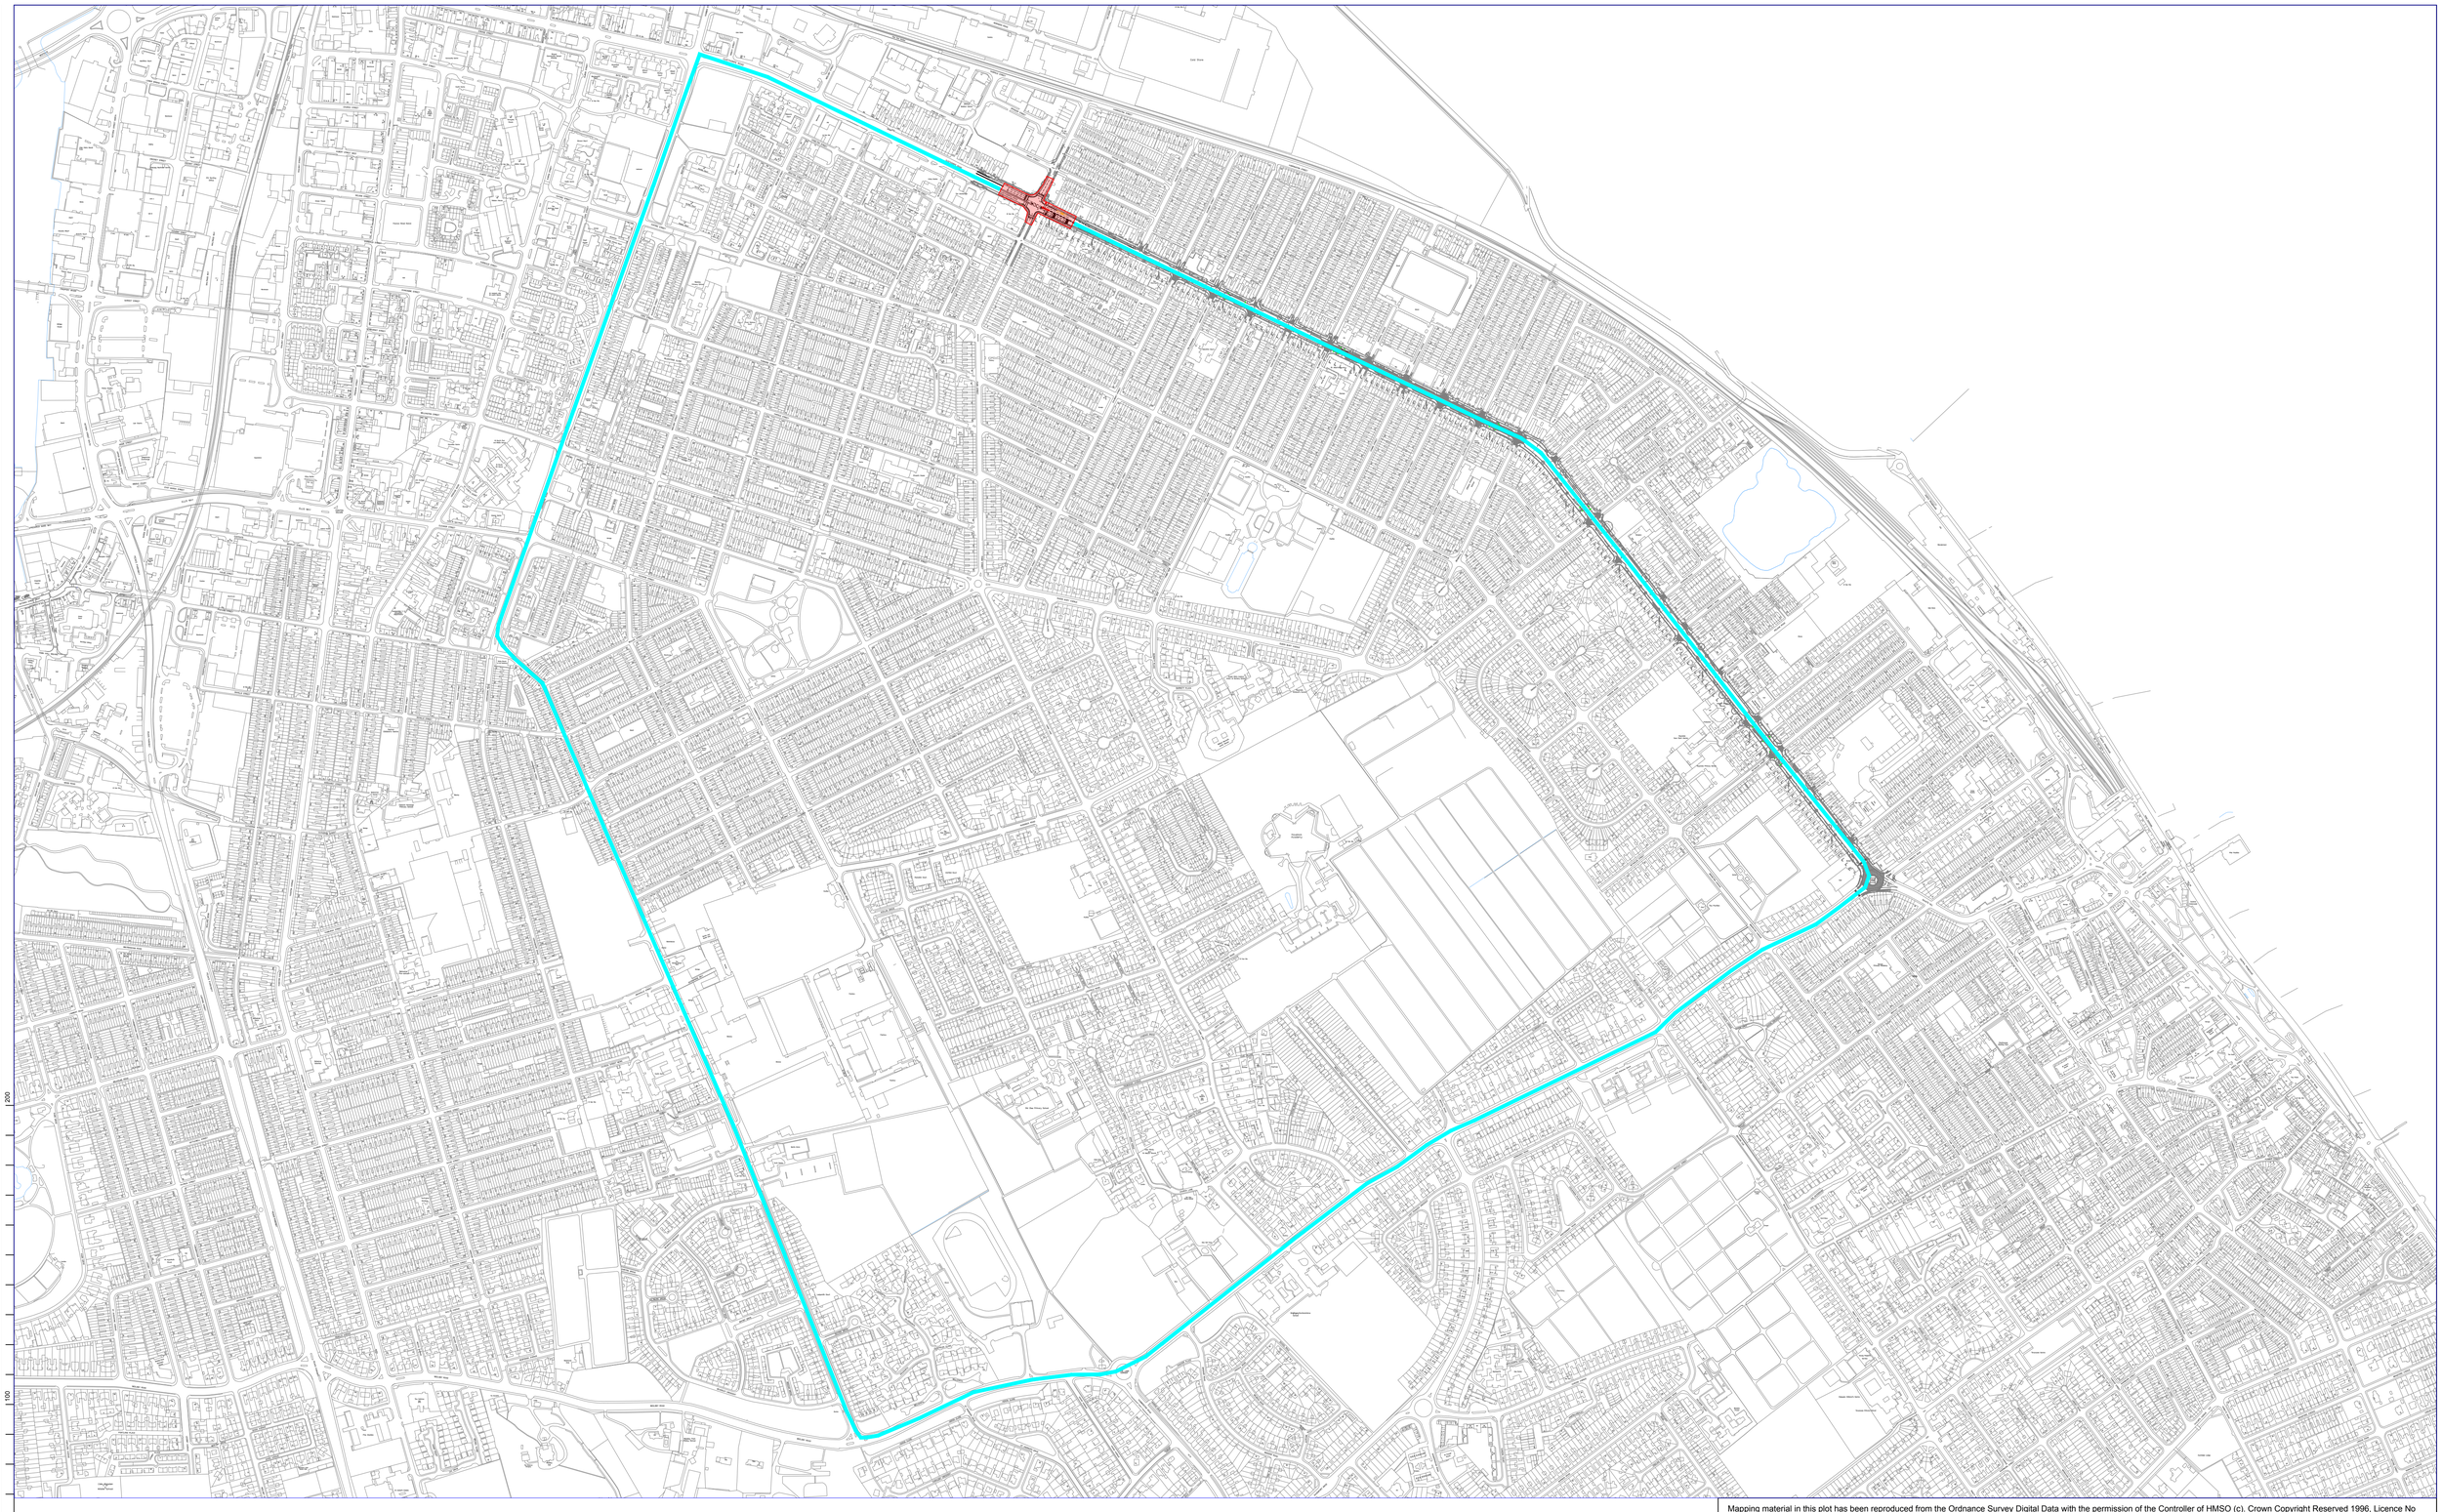

Mapping material in this plot has been reproduced from the Ordnance Survey Digital Data with the permission of the Controller of HMSO (c). Crown Copyright Reserved 1996, Licence No 100020759
Unauthorised reproduction infringes Crown Copyright and may lead to prosecution or civil proceedings.

ENGIE
Working in Partnership
Origin Two, Origin Way, Europarc, Grimsby, North East Lincolnshire, DN37 9TZ
Tel: 01472 313131

Letter	Amendment	Drawn	Date

CLIENT: NORTH EAST LINCOLNSHIRE COUNCIL

PROJECT: Park Street Traffic Signal Upgrades 2017/18

TITLE: Night Closure HGV Diversion

DRAWN	DATE	DRAWING FILE NAME
L FISHER		
CHECKED	DATE	DRAWING No.
		HD016-17
ORIGINAL SIZE: A1 (840 x 594)	SCALE: NTS	

0 100 200

Scale Check (Millimetres), Do Not Scale from this drawing.