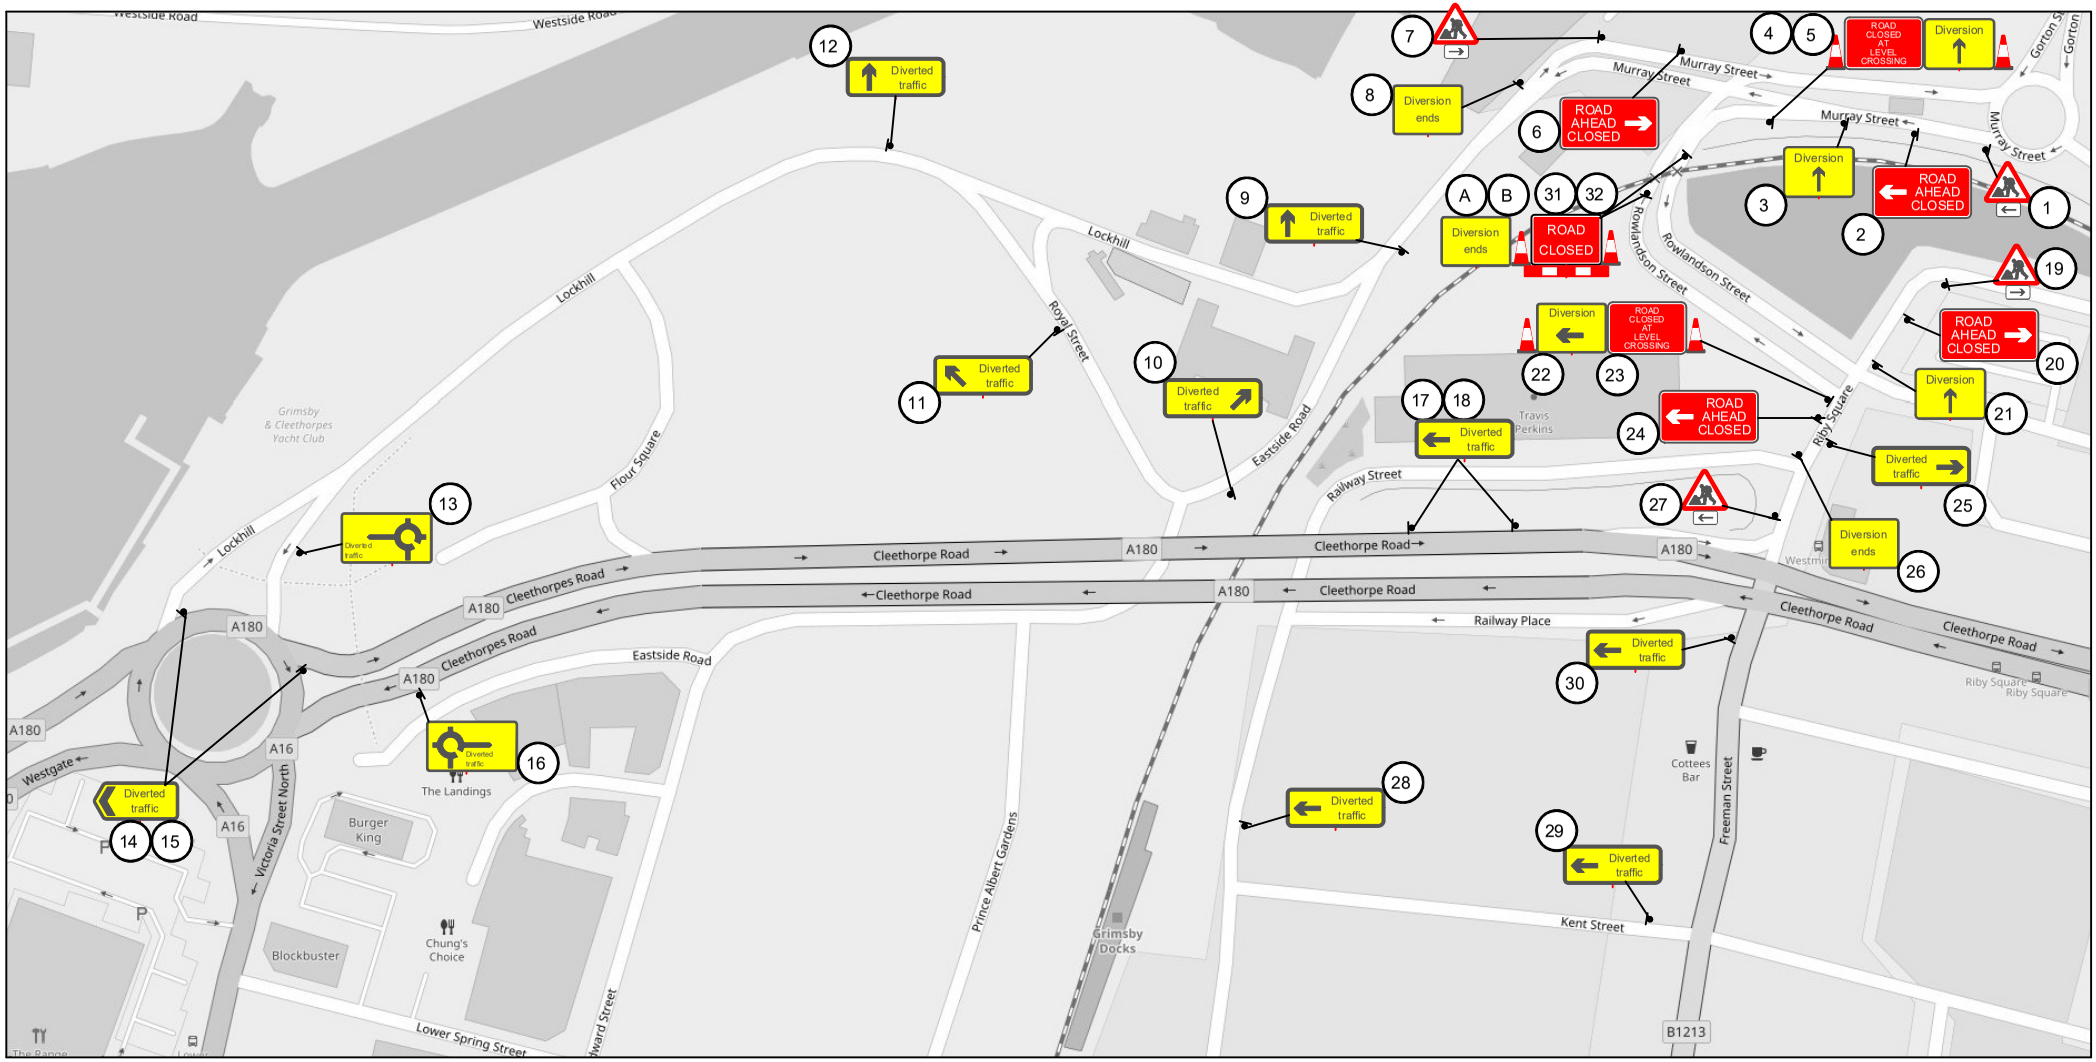

Minimum P.P.E requirements to be worn during installation:
Hard Hats, Glasses, Gloves, Boots, High Visibility Clothing

Minimum requirements for ALL sign placement
please follow instructions below without exception

- Minimum height 2.2m over footpath
- Minimum height 2.5m over cyclepath
- Minimum sideways clearance carriageway/Footpath 450mm
- Frames keep 1m clearence on footpath
- All frames must be sandbagged

Any issues not allowing you to follow regulations
please contact the office or out of hours.

TITLE:	Plans Valid for Duration of Event	NOTES	DESIGNED BY		APPROVED BY		REF NUMBER:
Fish Dock Road LX	DATE SIGNS ERECTED: X		INITIALS: AB	DATE: 05-01-2018	INITIALS: LHT	DATE: 08-01-2018	NR0415
ADDRESS:	DATE OF EVENT / TM: X		CAD BY		UPDATED BY		PLAN NO:
Rowlandson Street, Grimsby, DN31 3ER	[X] SIGNS OUT FROM CAD OFFICE		INITIALS: AB	DATE: 05-01-2018	INITIALS: AB	DATE: 05-01-2018	1 of 1

Traffic Management Services Ltd
Aurillac Way, Retford, Notts, DN22 7PX
Tel: 01777 705053, Fax: 01777 709878
www.traffic.org.uk, info@traffic.org.uk

© 2017 TMS (Retford) Ltd No unauthorised use or copying permitted