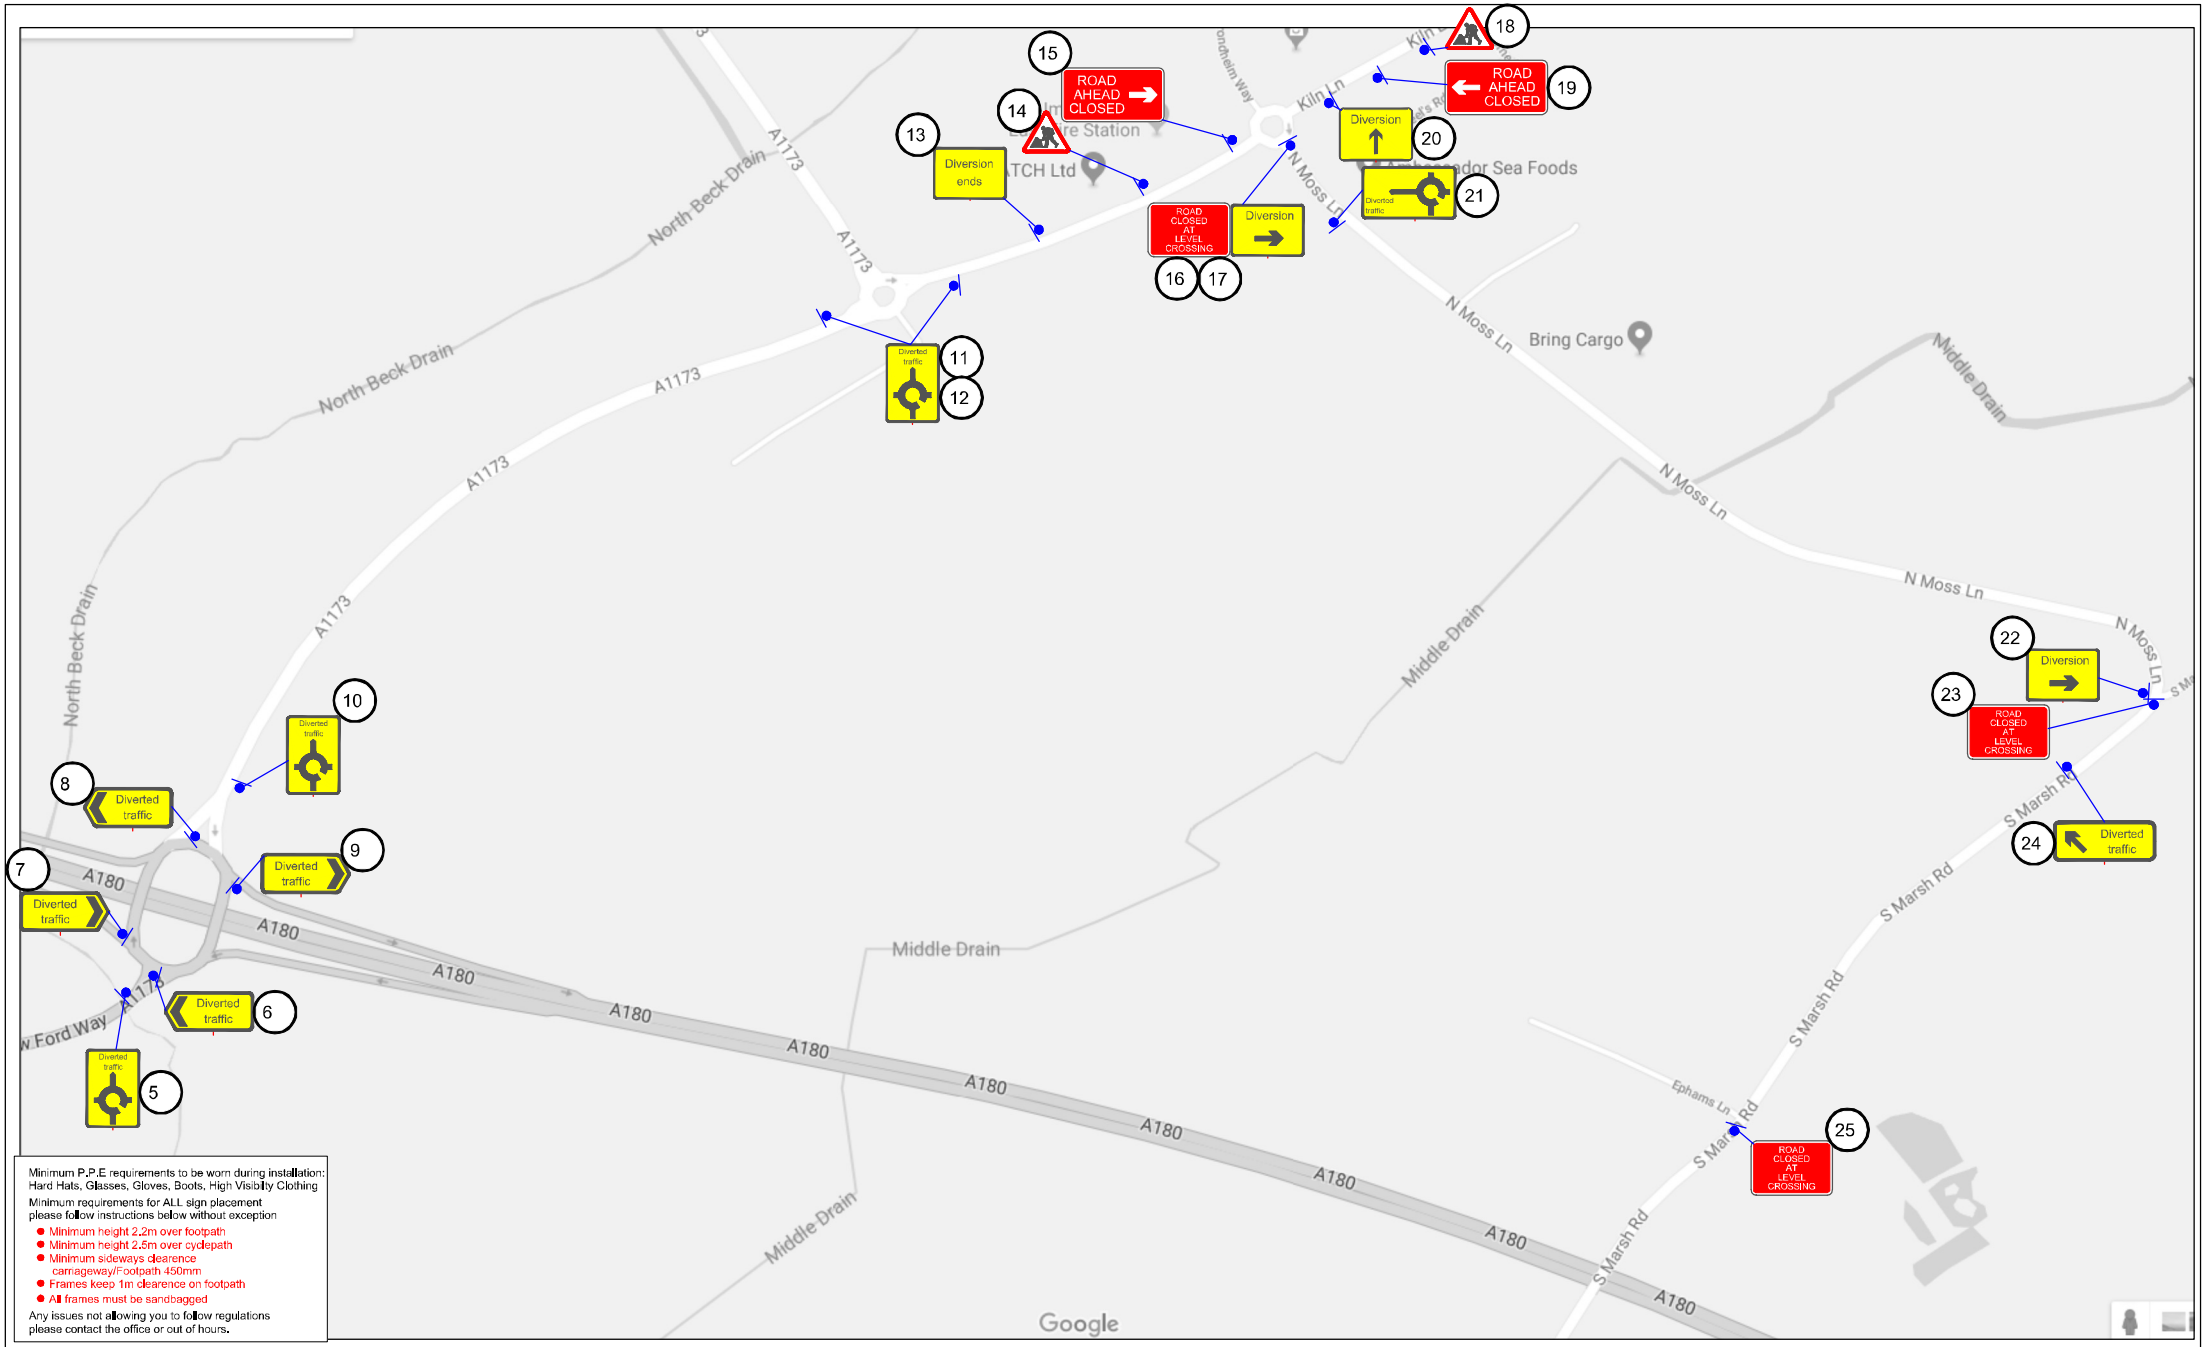


Minimum P.P.E requirements to be worn during installation:
Hard Hats, Glasses, Gloves, Boots, High Visibility Clothing

Minimum requirements for ALL sign placement
please follow instructions below without exception

- Minimum height 2.2m over footpath
- Minimum height 2.5m over cyclepath
- Minimum sideways clearence carriageway/Footpath 450mm
- Frames keep 1m clearence on footpath
- All frames must be sandbagged

Any issues not allowing you to follow regulations
please contact the office or out of hours.

| TITLE: | Plans Valid for Duration of Event | NOTES | DESIGNED BY | | APPROVED BY | | REF NUMBER: |
|---|---|---|---|---|---|---|---|
| Stallingborough Level Crossing | DATE SIGNS ERECTED | | INITIALS | DATE | INITIALS | DATE | NR0440 |
| ADDRESS: | X | | BC | 11/01/18 | MB | 11/01/18 | PLAN NO: |
| Stallingborough, Grimsby DN41 8AR | DATE OF EVENT / TM | | CAD BY | | UPDATED BY | | 2 of 2 |
| | X | | INITIALS | DATE | INITIALS | DATE | |
| | 46 SIGNS OUT FROM CAD OFFICE | | BC | 11/01/18 | | | |

TMS
Traffic Management Services Ltd
Aurillac Way, Retford, Notts, DN22 7PX
Tel: 01777 705053, Fax: 01777 709878
www.traffic.org.uk, info@traffic.org.uk

© 2017 TMS (Retford) Ltd No unauthorised use or copying permitted