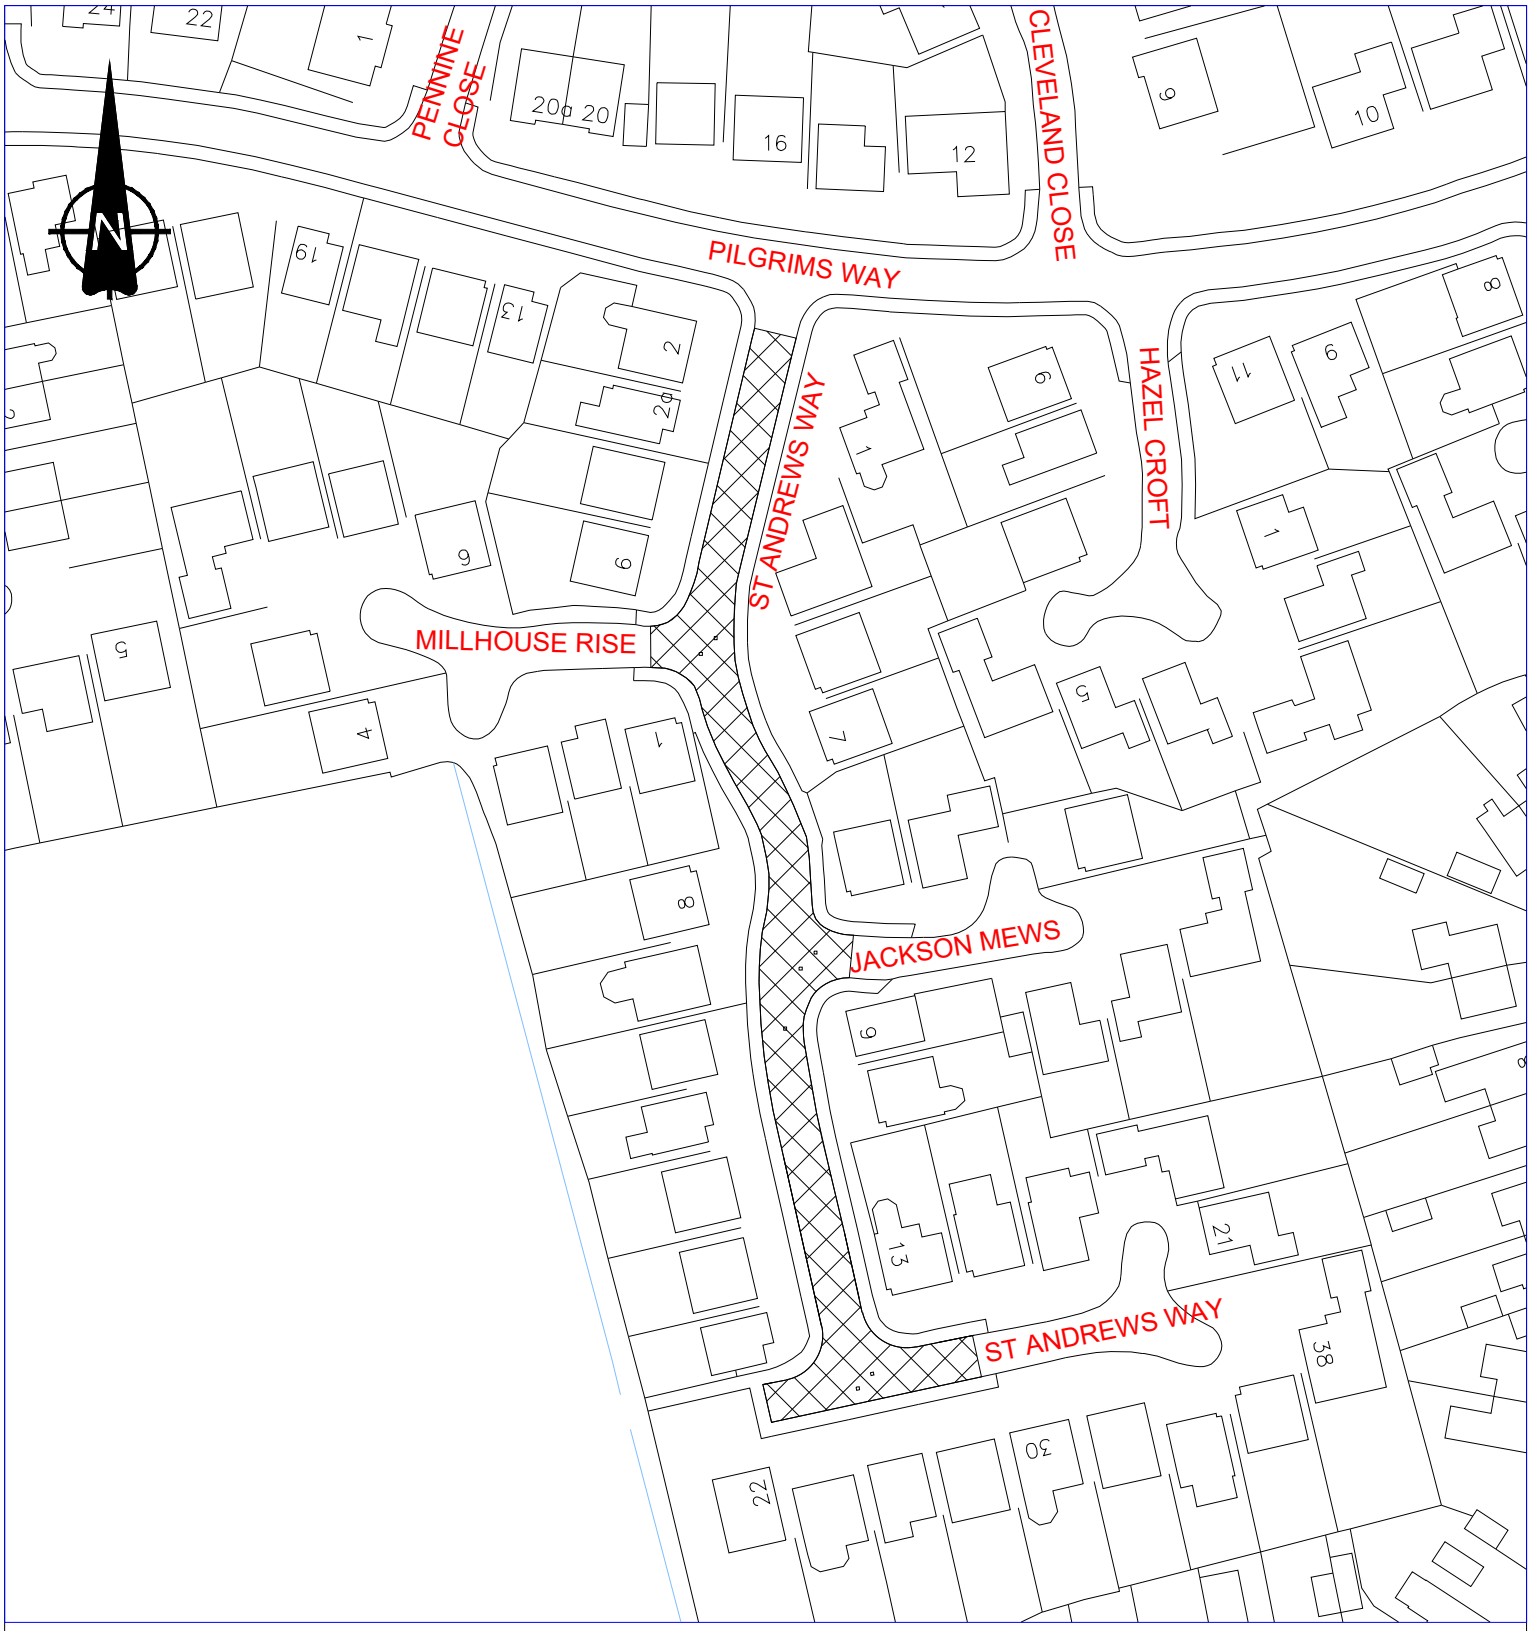

Mapping material in this plot has been reproduced from the Ordnance Survey Digital Data with the permission of the Controller of HMSO (c). Crown Copyright Reserved 1996, Licence No 100020759. Unauthorised reproduction infringes Crown Copyright and may lead to prosecution or civil proceedings.

Working in Partnership

Origin Two, Origin Way, Europarc, Grimsby, North East Lincolnshire, DN37 9TZ
Tel: 01472 313131

PROJECT

ST ANDREWS WAY

TITLE

WORK LOCATION PLAN

DRAWN	APPROVED	FILE NAME
AP		x:/eng-cons/designteam/prog2019

CLIENT

NORTH EAST LINCOLNSHIRE COUNCIL

FILE REF.	DATE	DRAWING No.
HD021-19	SEPTEMBER 2019	HD021-19/001
ORIGINAL SIZE	SCALE	
A4 (210 x 297)	1 : 1000	