TITLE: MAP REFERRED TO IN THE NORTH EAST LINCOLNSHIRE (STALLINGBOROUGH INTERCHANGE DEVELOPMENT SITE) COMPULSORY PURCHASE ORDER 2020.

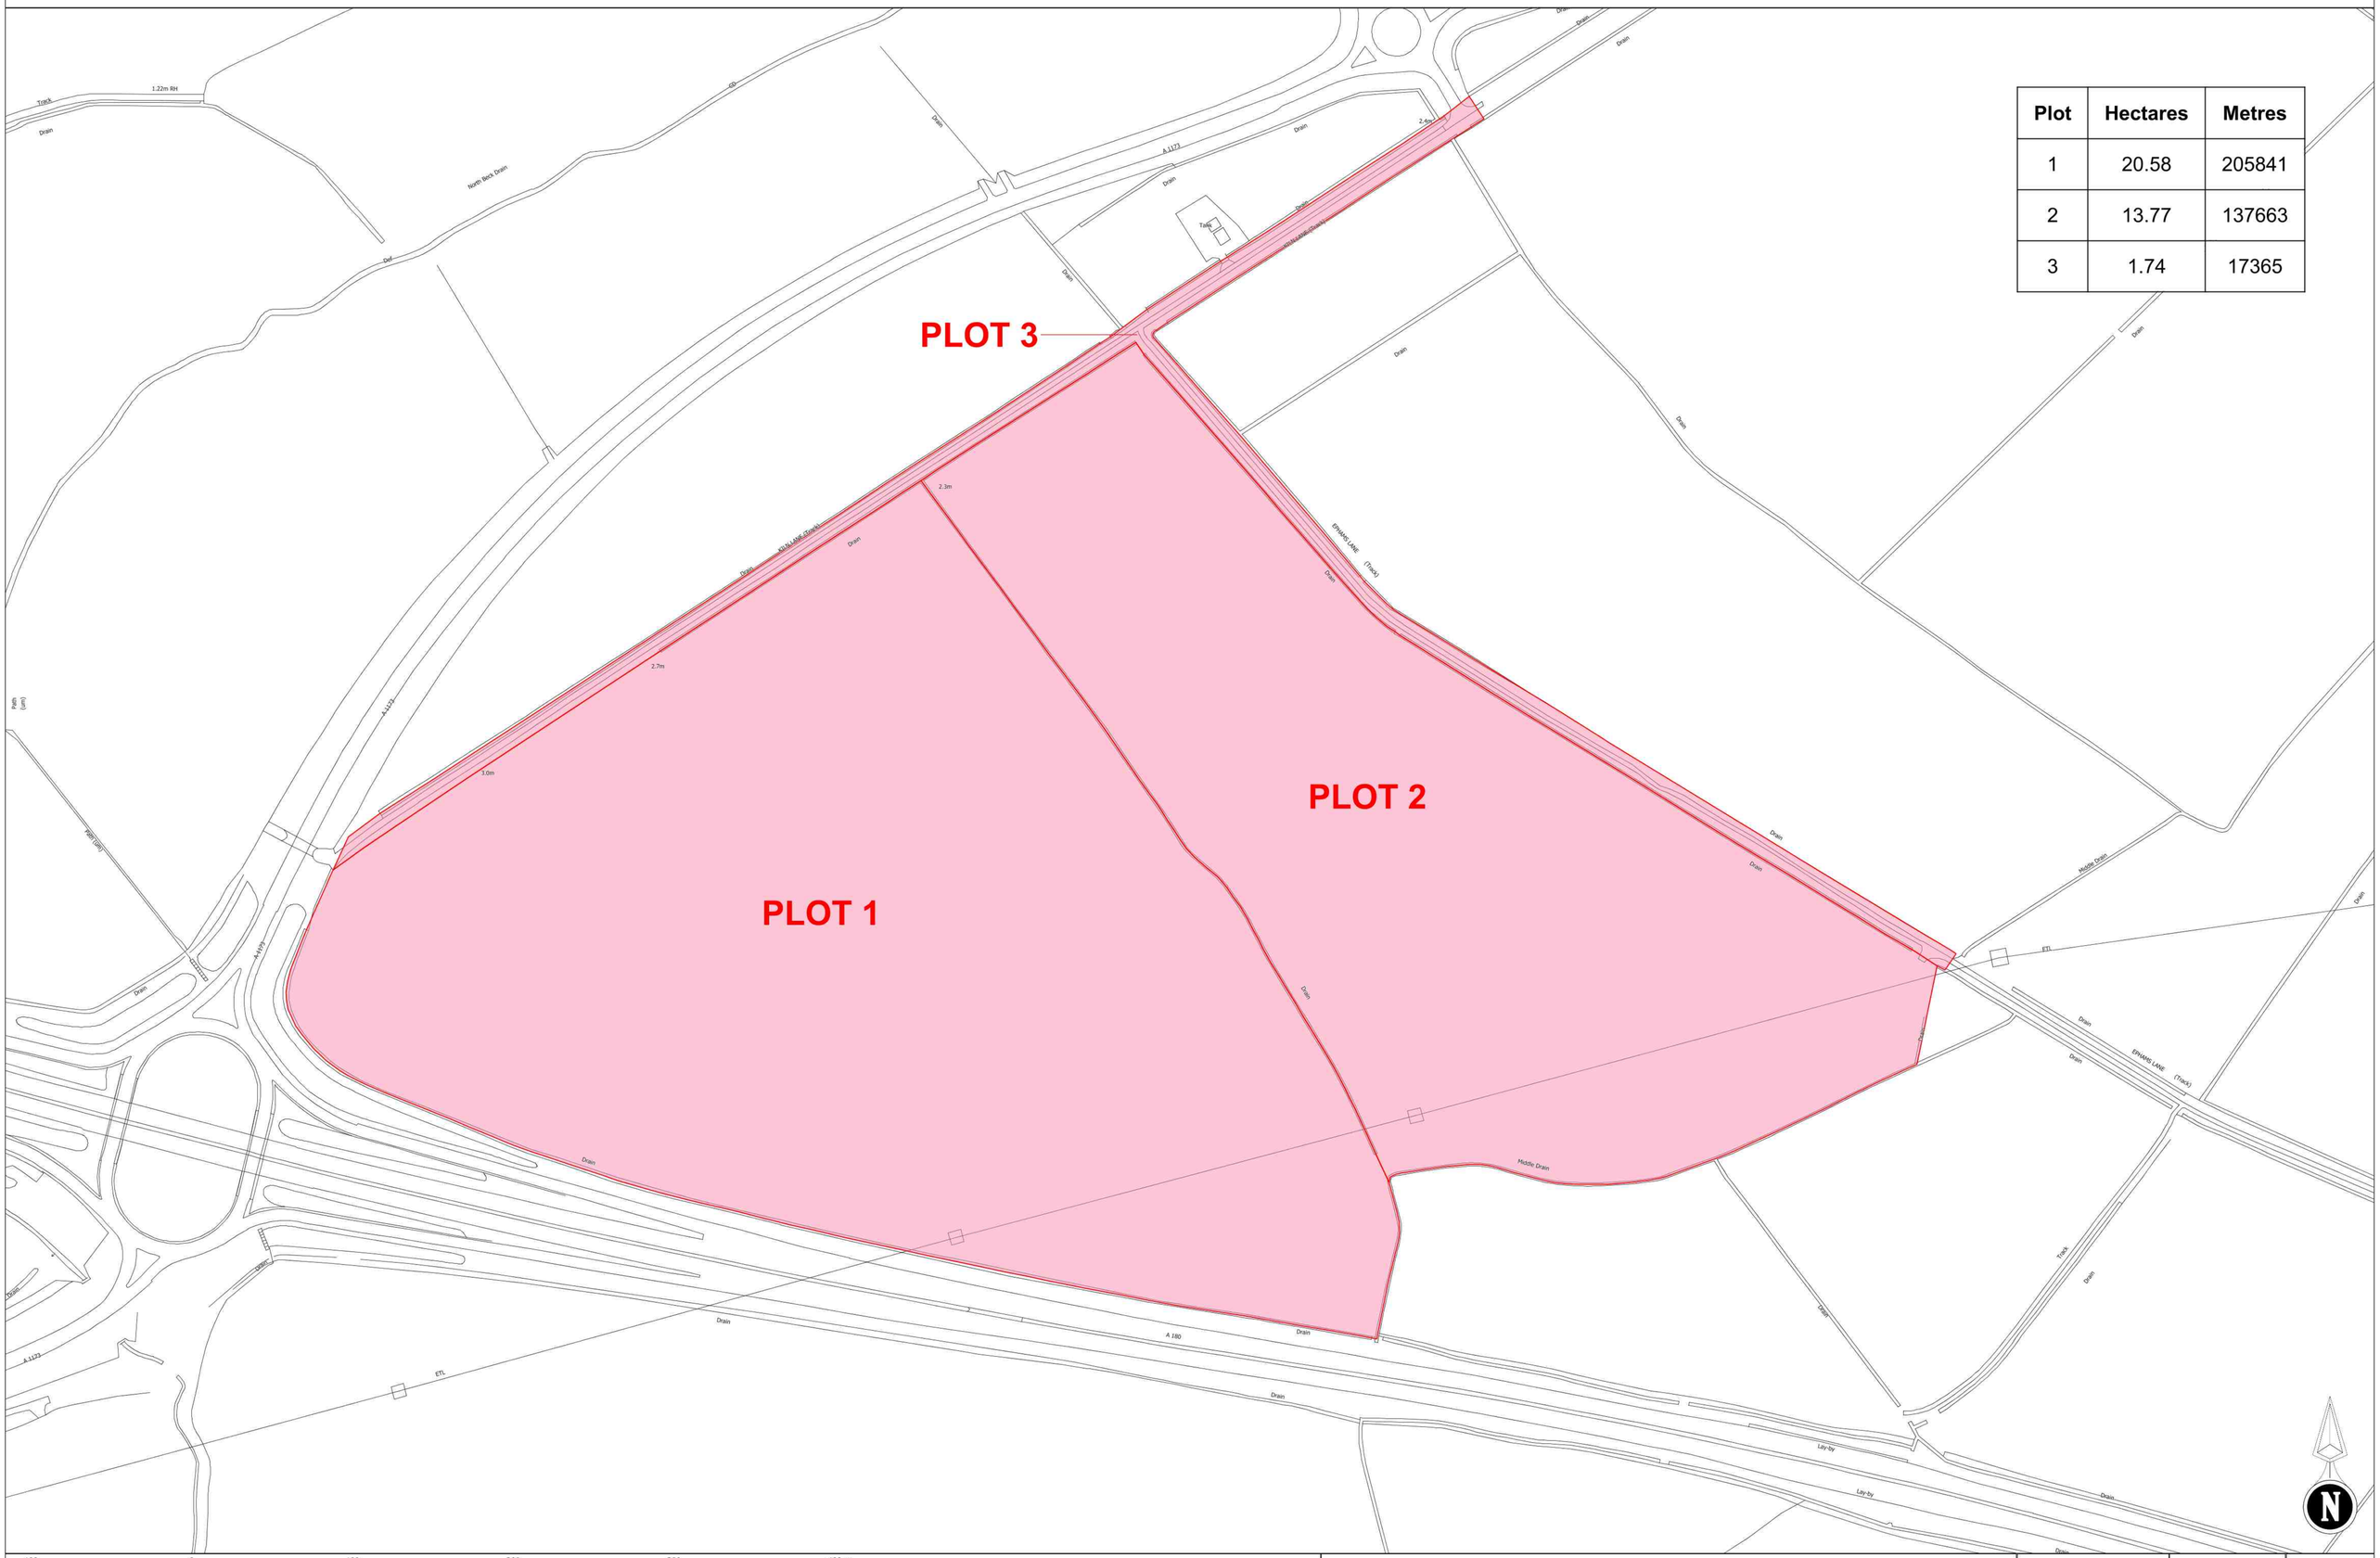

Plot	Hectares	Metres
1	20.58	205841
2	13.77	137663
3	1.74	17365

100 0 100 200 300 400 m

Details: Compulsory Purchase Order 2020 - North East Lincolnshire (Stallingborough Interchange Development Site).

Scale: 1:1250 @ A0

Date: 8 - 12 - 2020

This product includes mapping licensed from Ordnance Survey. © Crown Copyright. All rights reserved. Licence number: 100020759 (2020).

Path / Filename : Enterprise Zones Grimsby / Land Ownership Plans / CPO_Plots.qgs

Drawn by: R Brack

Working in Partnership