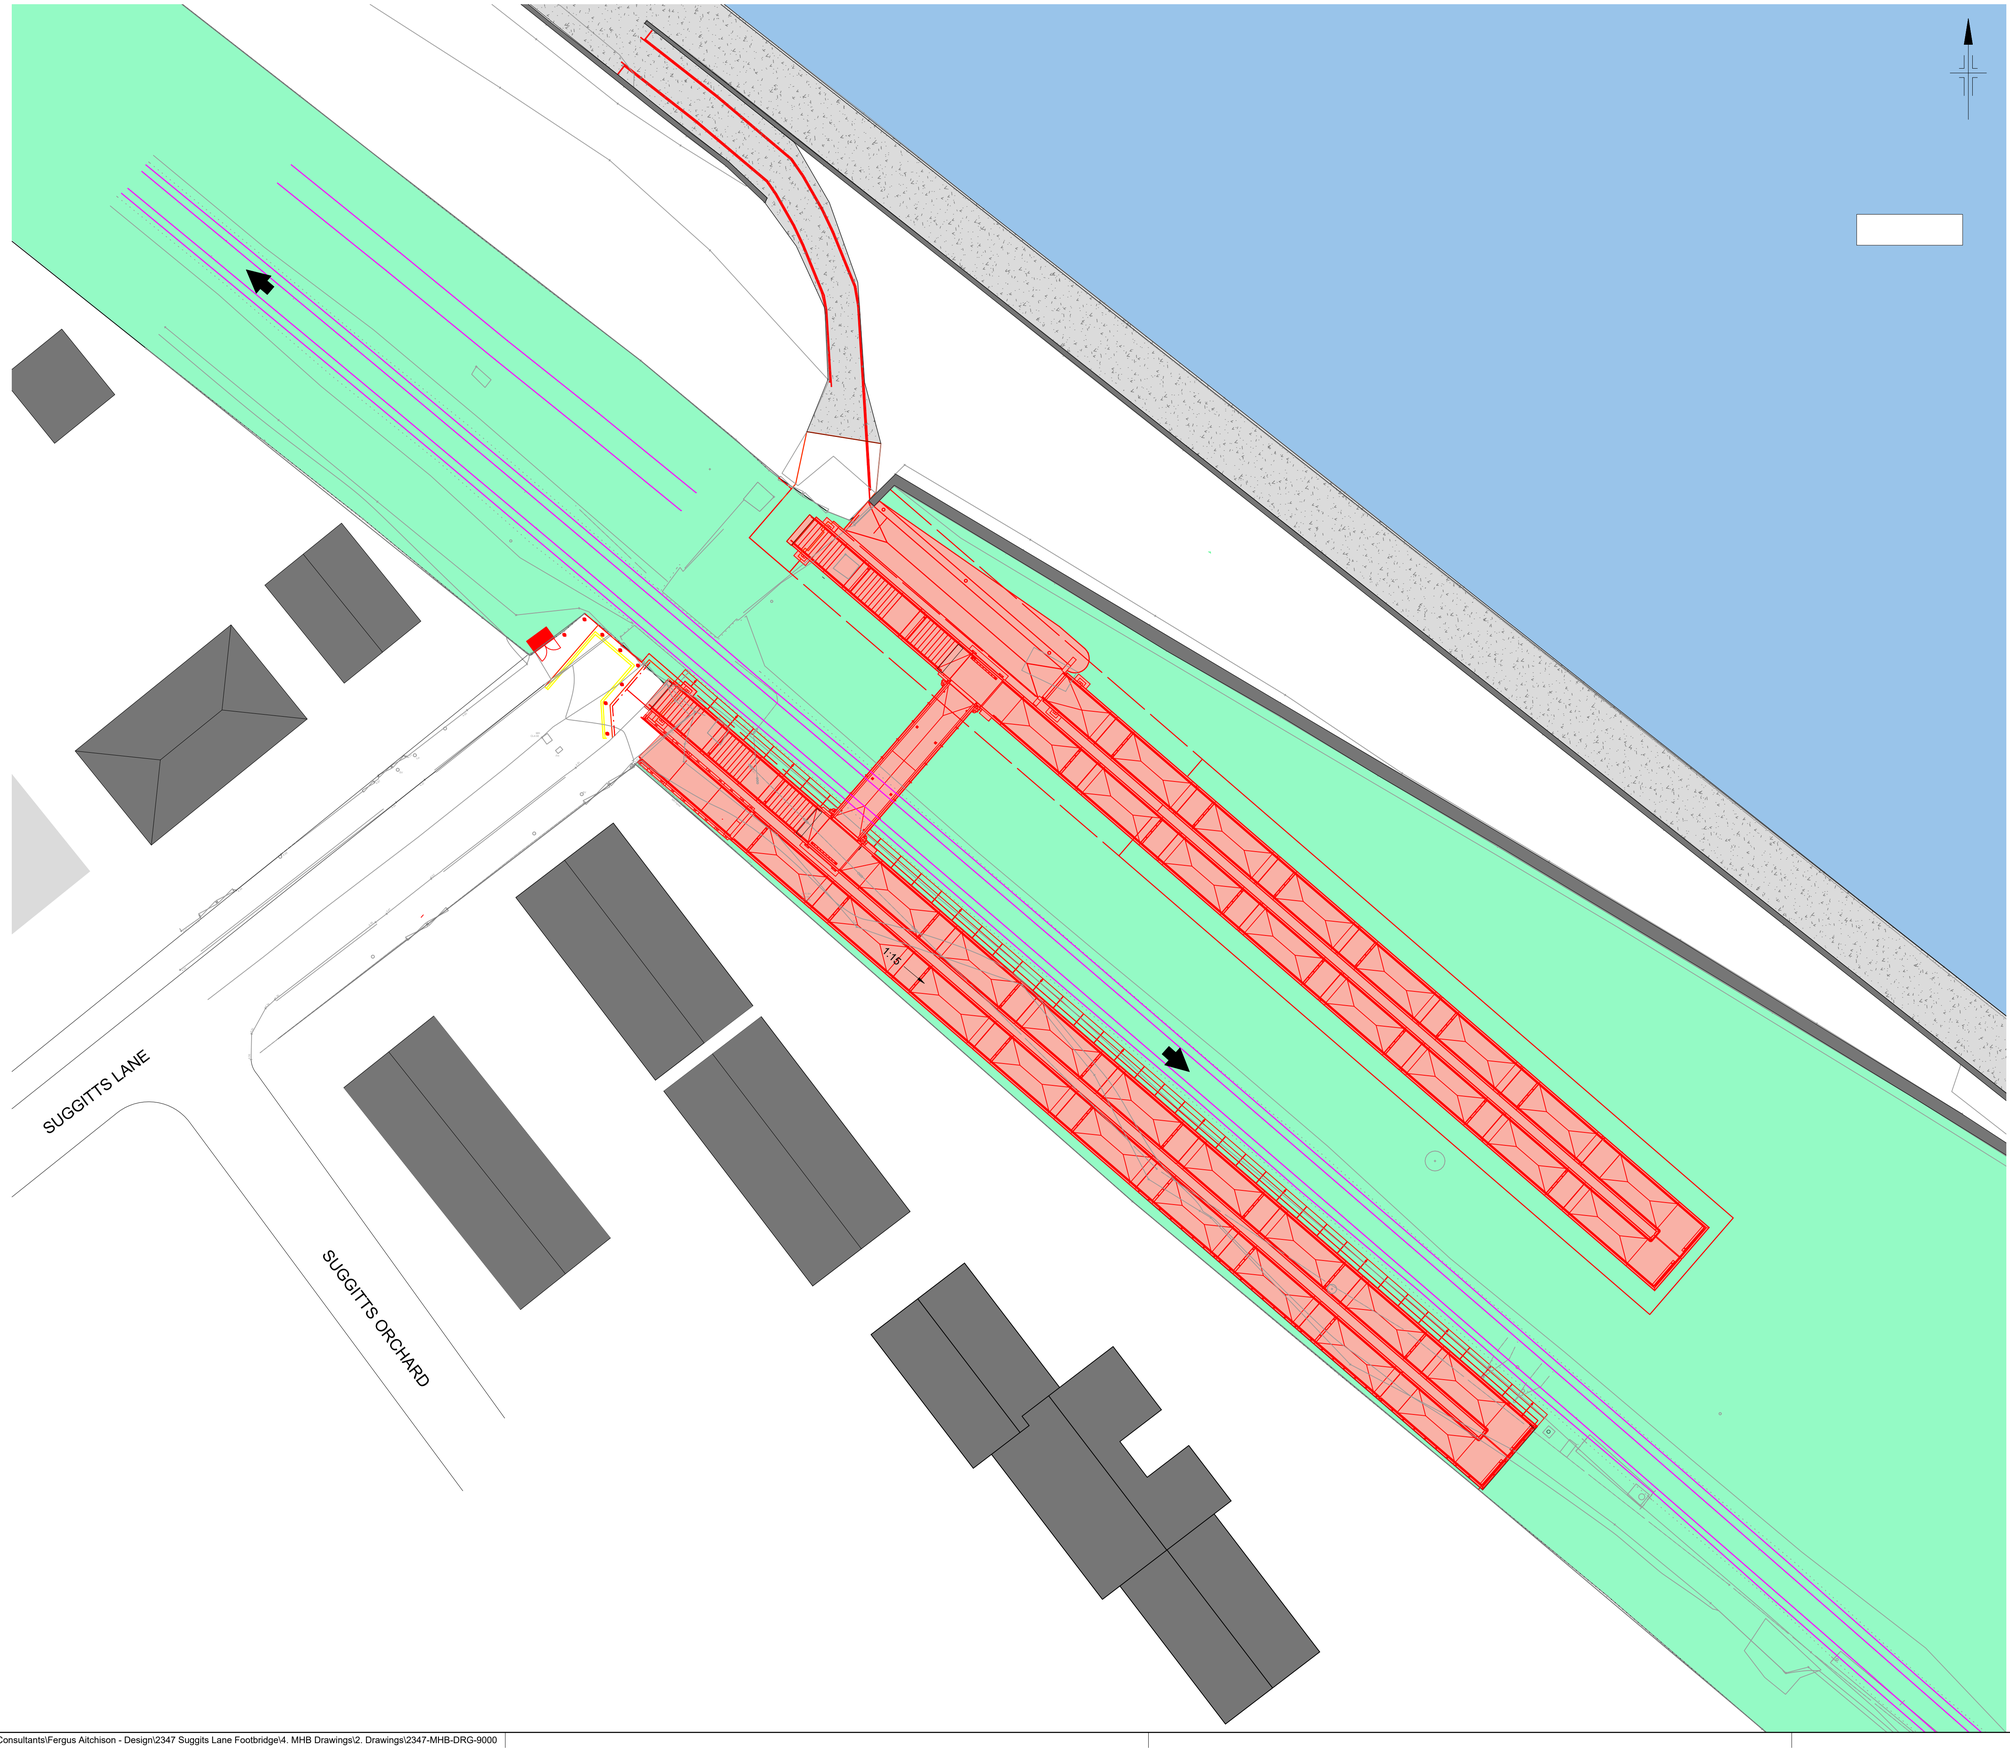

Our Lifesaving Rules
everyone home safe every day

NetworkRail

STORY

MHB
CONSULTING CIVIL ENGINEERS

C:\Users\cbrash\MHB Consultants\Fergus Aitchison - Design\2347 Suggits Lane Footbridge\4. MHB Drawings\2. Drawings\2347-MHB-DRG-9000